
LIVING	171.04
GARAGE	42.83
PATIO	1.70
TOTAL	215.57 sq.m (23.20 sq.)

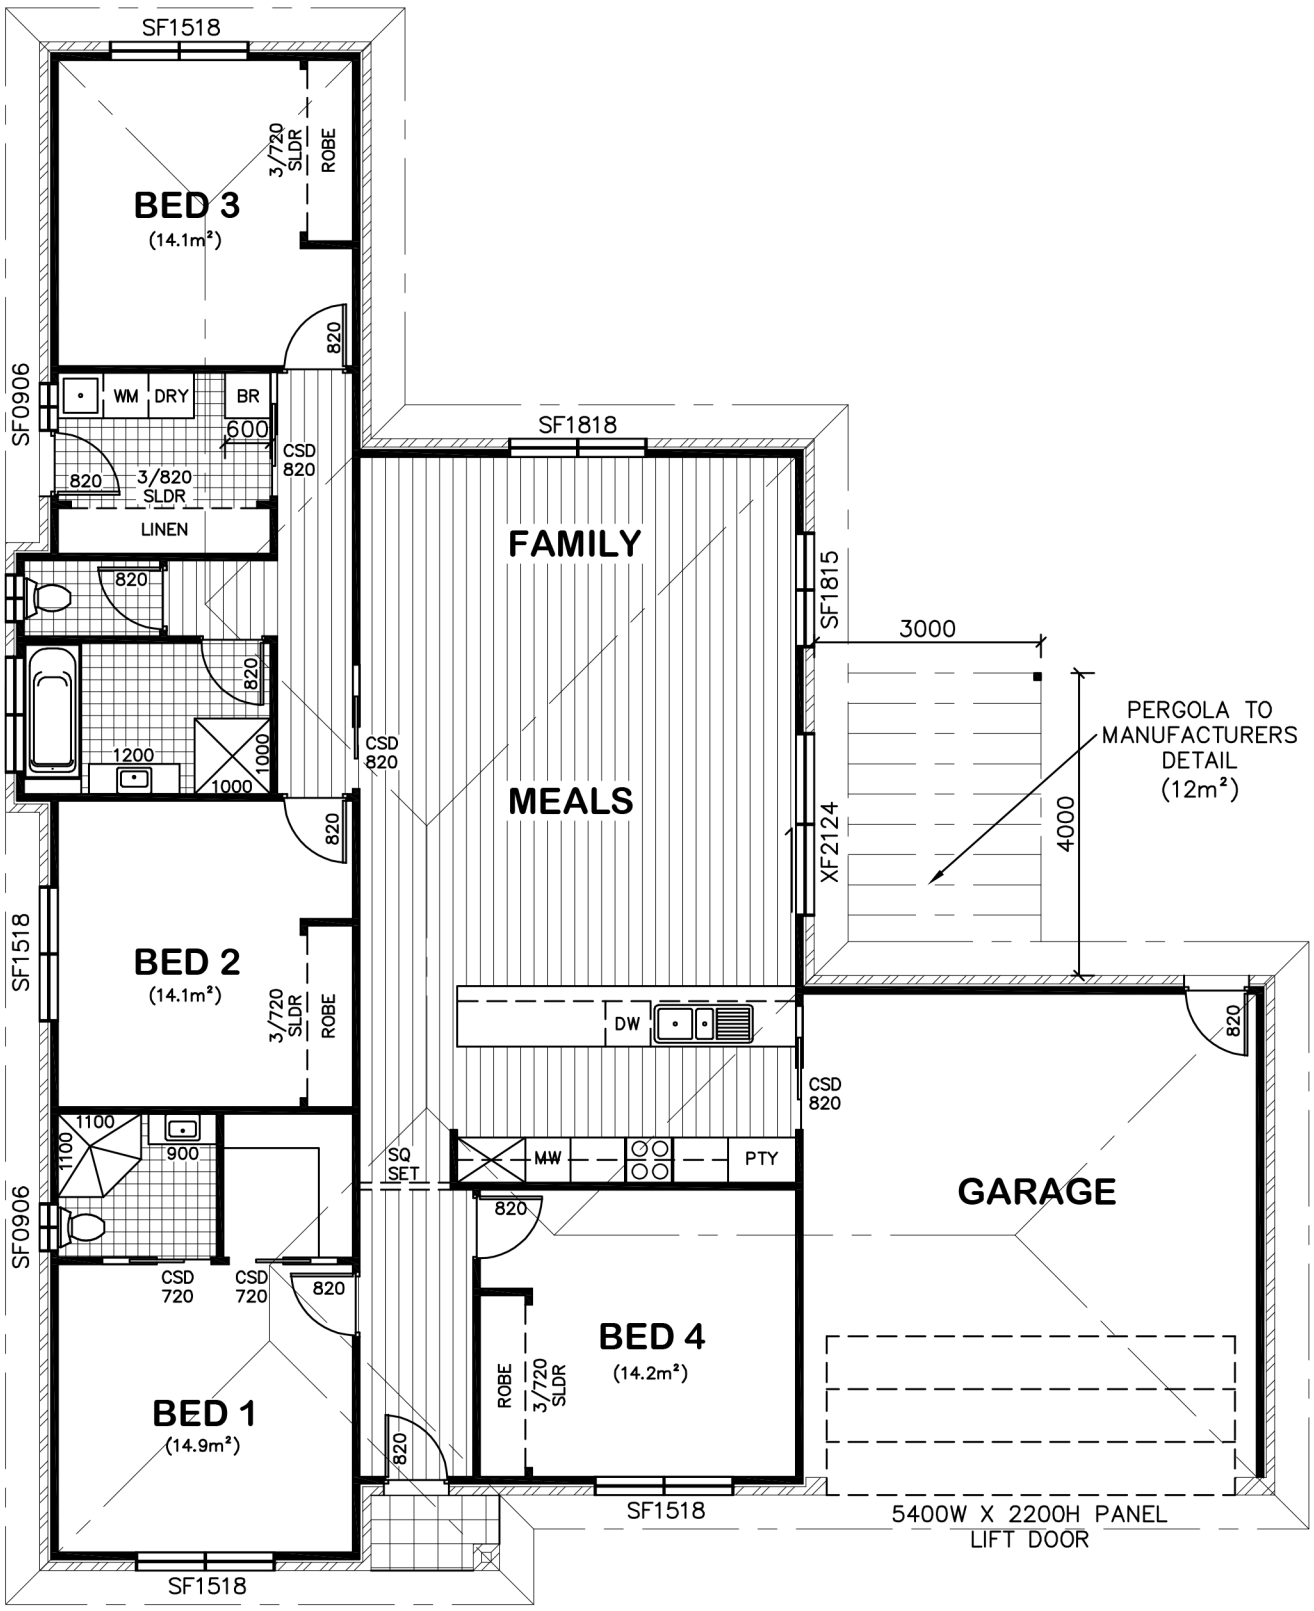


* ALL DIMENSIONS ARE TO BE CONFIRMED BY THE BUILDER PRIOR TO CONSTRUCTION.
DO NOT SCALE FROM DRAWINGS.
BUILDING SET OUT & SITE BOUNDARY DETAILS TO BE CONFIRMED BY A REGISTERED SURVEYOR.
ALL WORK TO BE CARRIED OUT TO RELEVANT STANDARDS AND BUILDING CODES.


PRELIMINARY PLAN

PVHOMES


AVALON DRAFTING
2/2 Blueridge Drive Dubbo NSW 2830
Ph: (02) 6885 3594 / Mob: 0408 296 502

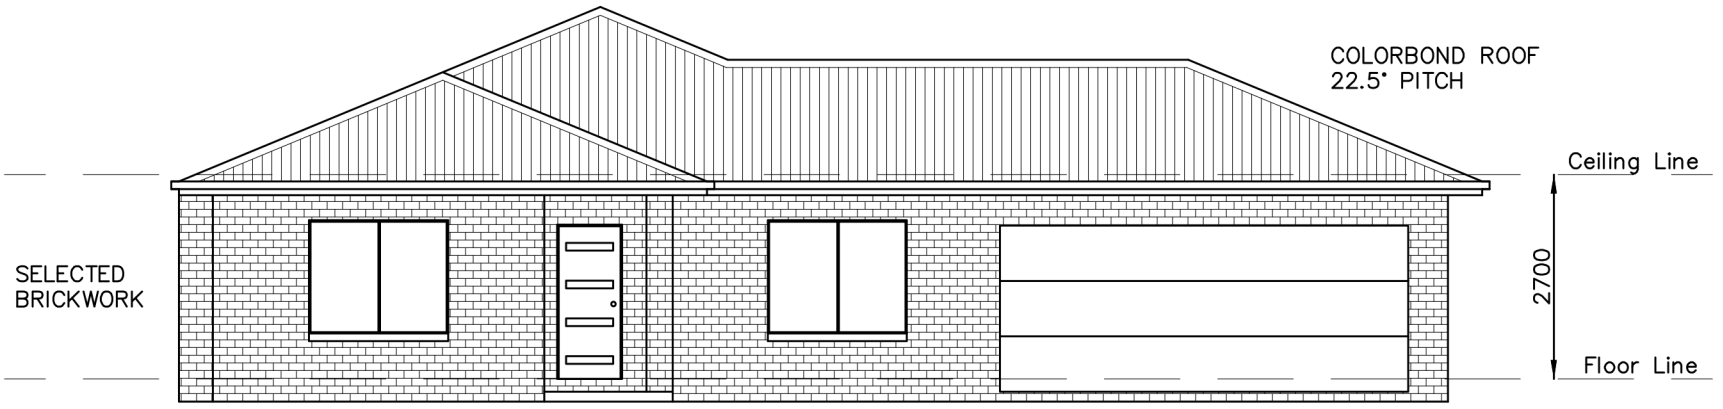


ELEVATION 1

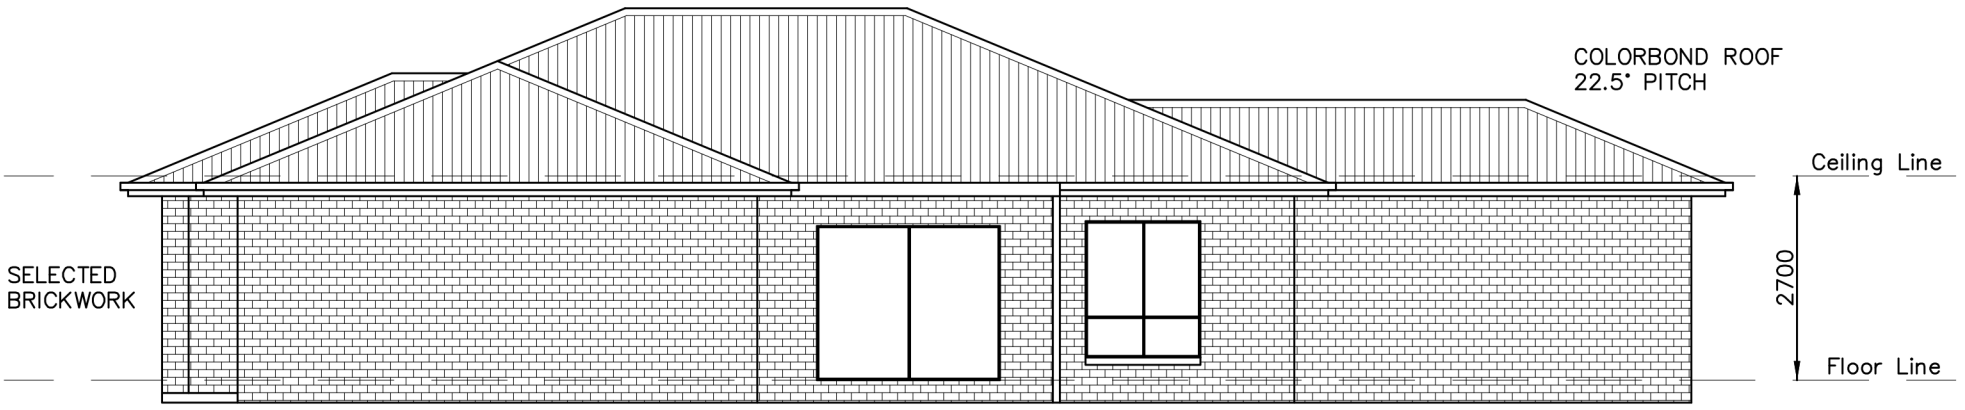

ELEVATION 2

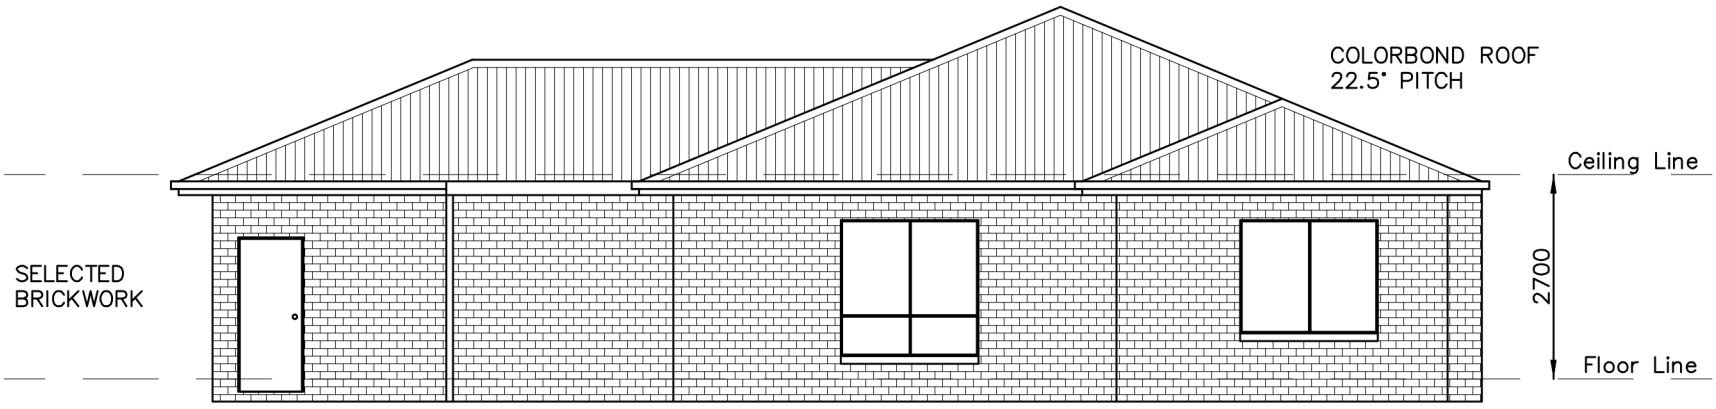

ELEVATION 3

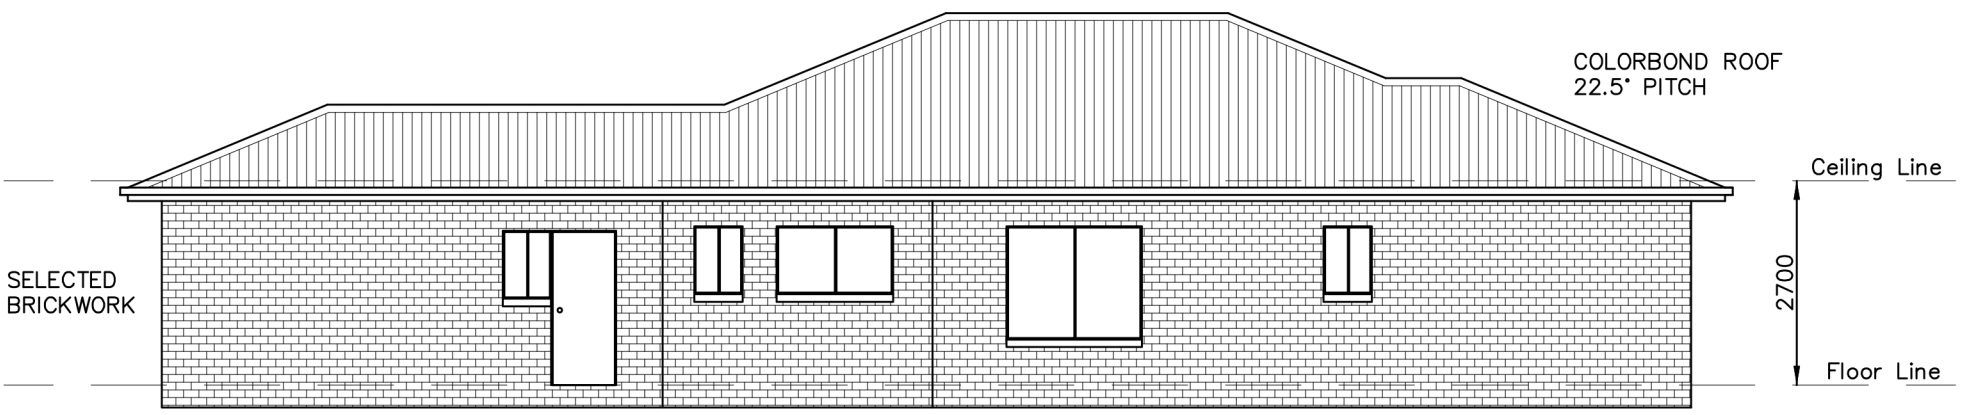

ELEVATION 4


* ALL DIMENSIONS ARE TO BE CONFIRMED BY THE BUILDER PRIOR TO CONSTRUCTION.
DO NOT SCALE FROM DRAWINGS.
BUILDING SET OUT & SITE BOUNDARY DETAILS TO BE CONFIRMED BY A REGISTERED SURVEYOR.
ALL WORK TO BE CARRIED OUT TO RELEVANT STANDARDS AND BUILDING CODES.

PRELIMINARY PLAN

PVHOMES

AVALON DRAFTING
2/2 Blueridge Drive Dubbo NSW 2830
Ph: (02) 6885 3594 / Mob: 0408 296 502

LIVING	187.39
GARAGE	42.83
PATIO	1.70
TOTAL	231.92 sq.m (24.96 sq.)

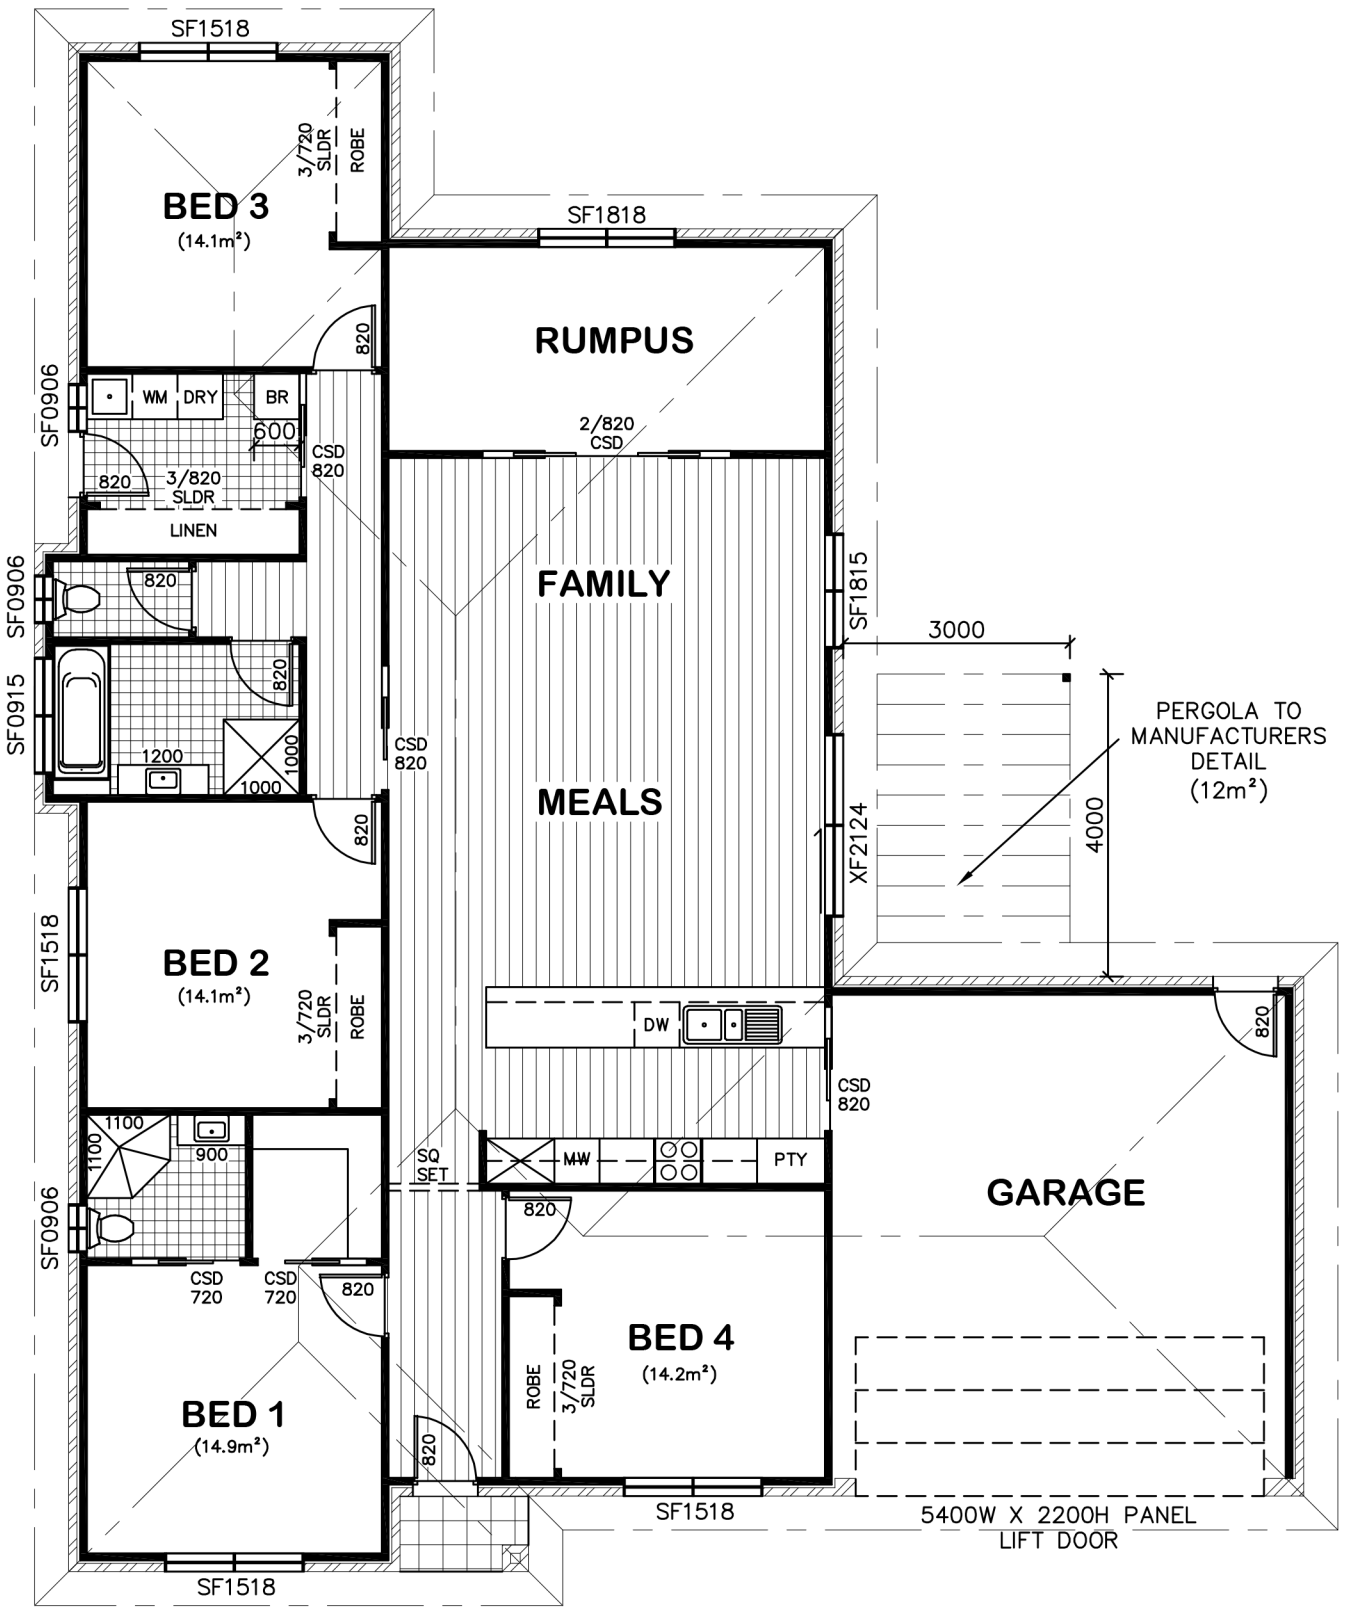


* ALL DIMENSIONS ARE TO BE CONFIRMED BY THE BUILDER PRIOR TO CONSTRUCTION.
DO NOT SCALE FROM DRAWINGS.
BUILDING SET OUT & SITE BOUNDARY DETAILS TO BE CONFIRMED BY A REGISTERED SURVEYOR.
ALL WORK TO BE CARRIED OUT TO RELEVANT STANDARDS AND BUILDING CODES.


PRELIMINARY PLAN

PVHOMES


AVALON DRAFTING
2/2 Blueridge Drive Dubbo NSW 2830
Ph: (02) 6885 3594 / Mob: 0408 296 502

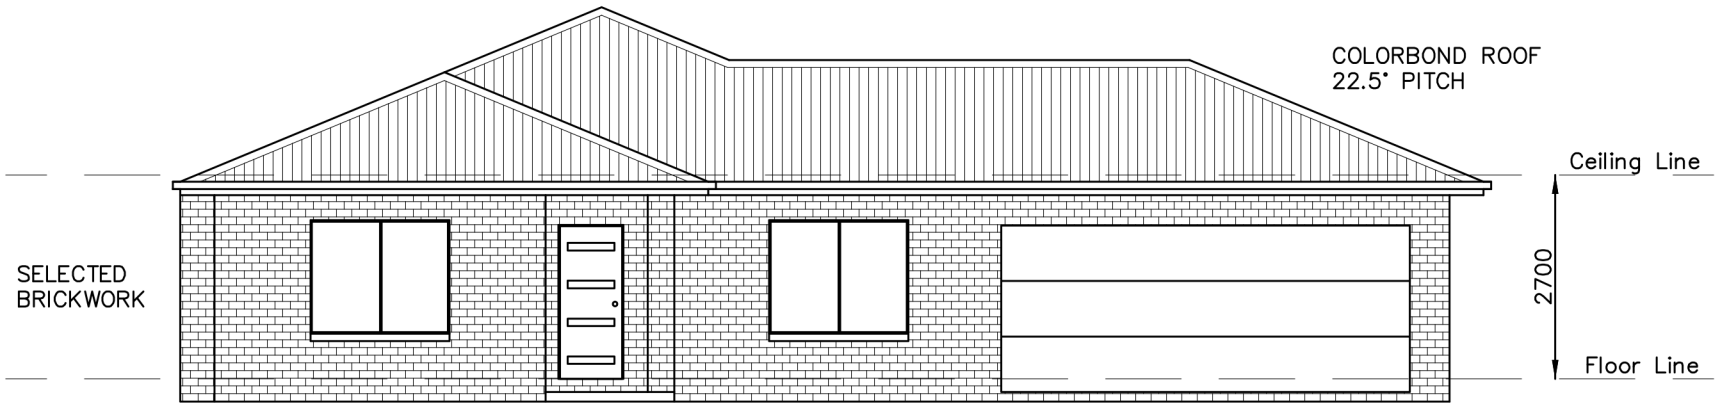


ELEVATION 1

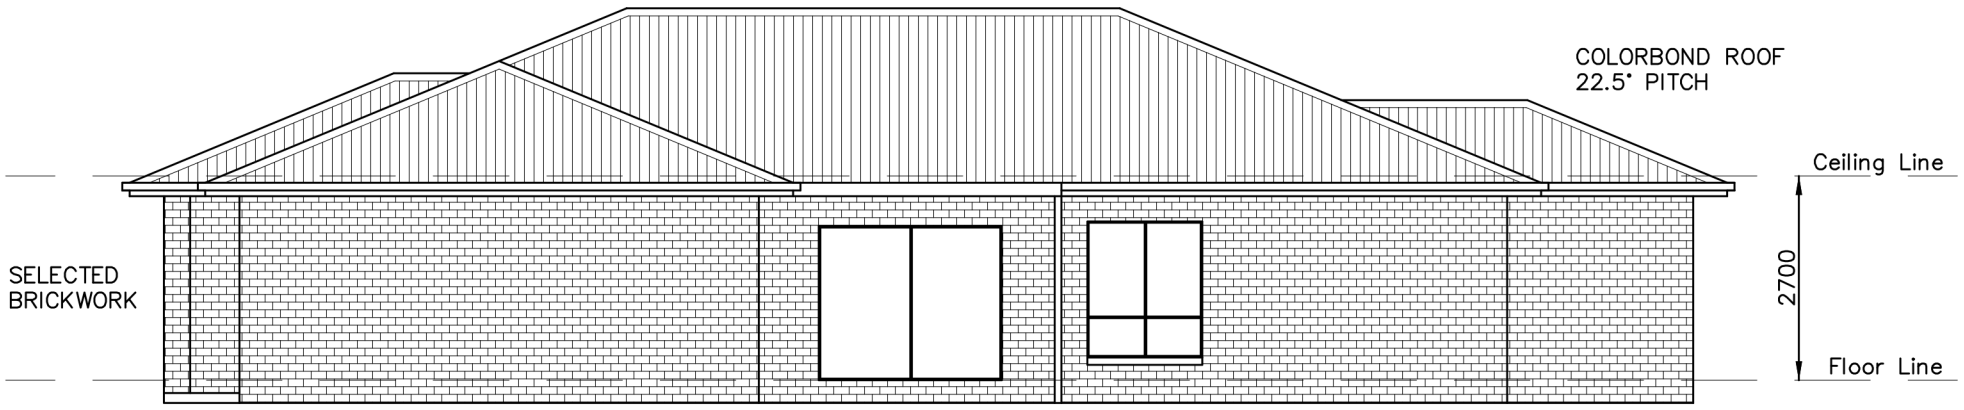

ELEVATION 2

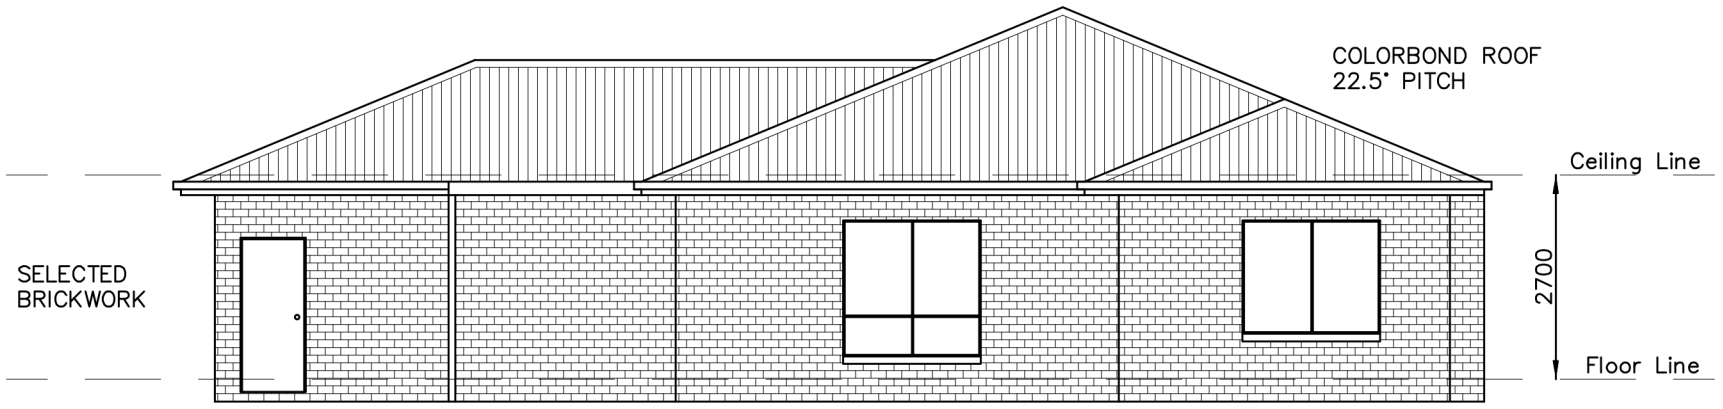

ELEVATION 3

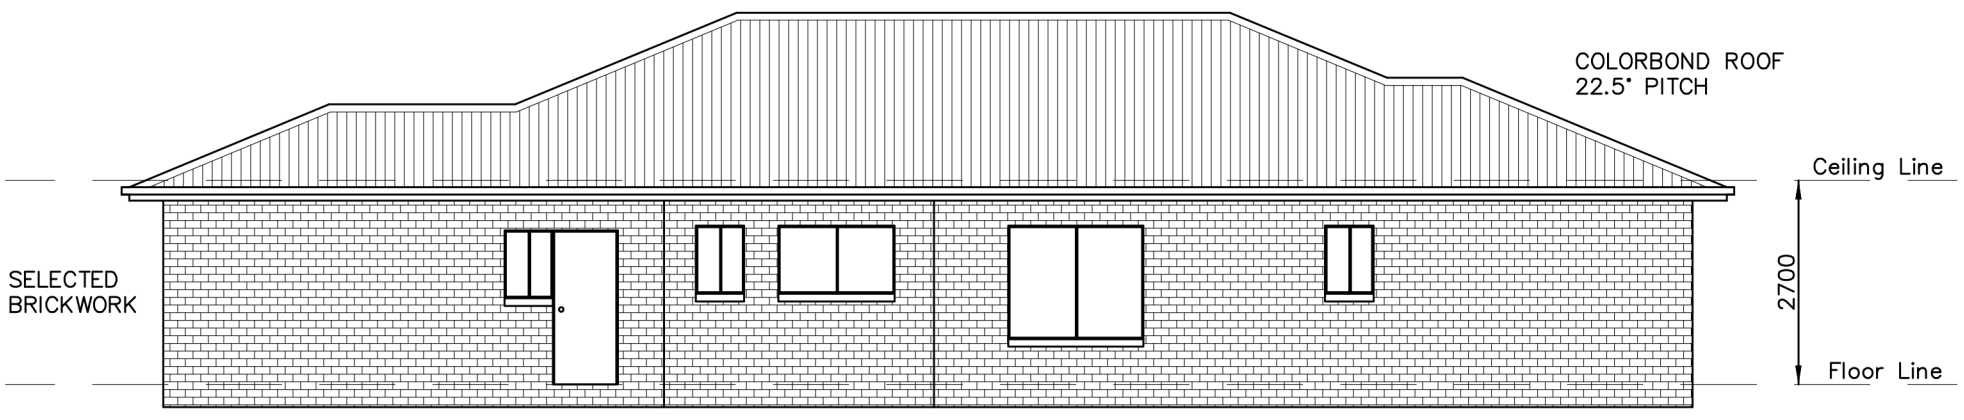

ELEVATION 4

* ALL DIMENSIONS ARE TO BE CONFIRMED BY THE BUILDER PRIOR TO CONSTRUCTION.
DO NOT SCALE FROM DRAWINGS.
BUILDING SET OUT & SITE BOUNDARY DETAILS TO BE CONFIRMED BY A REGISTERED SURVEYOR.
ALL WORK TO BE CARRIED OUT TO RELEVANT STANDARDS AND BUILDING CODES.

PRELIMINARY PLAN

PVHOMES

AVALON DRAFTING
2/2 Blueridge Drive Dubbo NSW 2830
Ph: (02) 6885 3594 / Mob: 0408 296 502